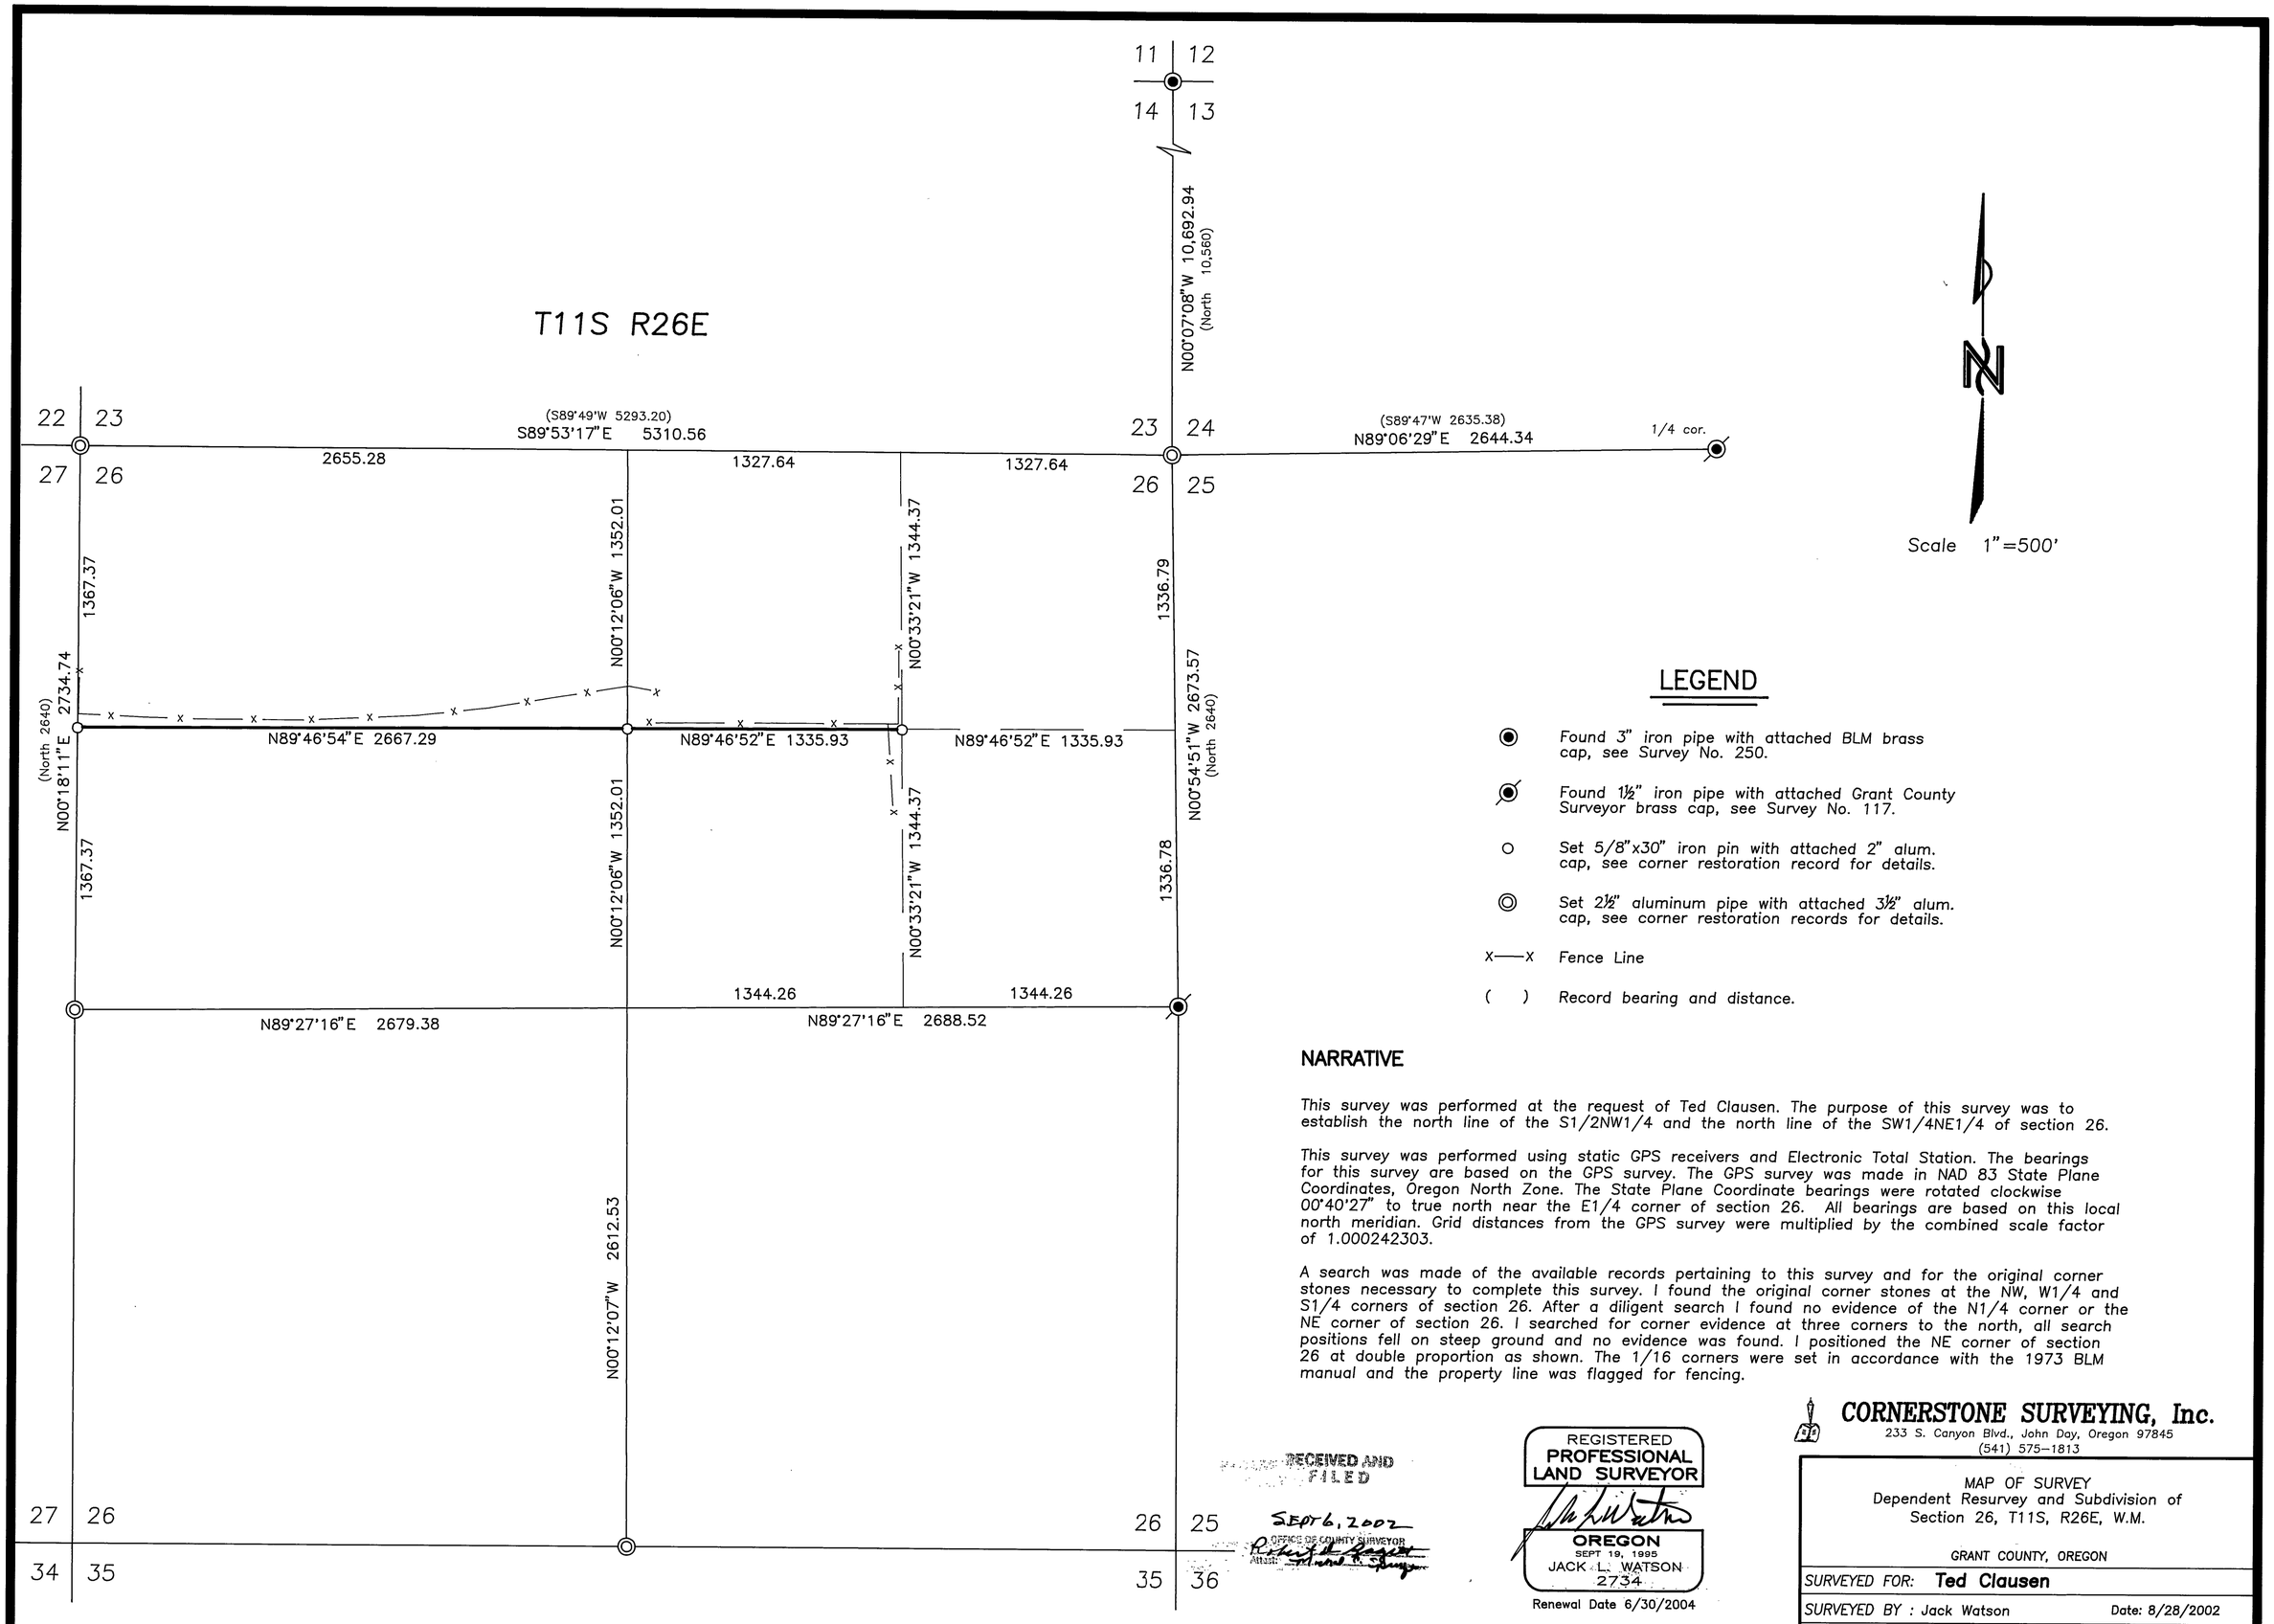

LEGEND

- ◉ Found 3" iron pipe with attached BLM brass cap, see Survey No. 250.
- ⊘ Found 1½" iron pipe with attached Grant County Surveyor brass cap, see Survey No. 117.
- ○ Set 5/8"x30" iron pin with attached 2" alum. cap, see corner restoration record for details.
- ◎ Set 2½" aluminum pipe with attached 3½" alum. cap, see corner restoration records for details.
- x——x Fence Line
- ( ) Record bearing and distance.

NARRATIVE

This survey was performed at the request of Ted Clausen. The purpose of this survey was to establish the north line of the S1/2NW1/4 and the north line of the SW1/4NE1/4 of section 26.

This survey was performed using static GPS receivers and Electronic Total Station. The bearings for this survey are based on the GPS survey. The GPS survey was made in NAD 83 State Plane Coordinates, Oregon North Zone. The State Plane Coordinate bearings were rotated clockwise 00°40'27" to true north near the E1/4 corner of section 26. All bearings are based on this local north meridian. Grid distances from the GPS survey were multiplied by the combined scale factor of 1.000242303.

A search was made of the available records pertaining to this survey and for the original corner stones necessary to complete this survey. I found the original corner stones at the NW, W1/4 and S1/4 corners of section 26. After a diligent search I found no evidence of the N1/4 corner or the NE corner of section 26. I searched for corner evidence at three corners to the north, all search positions fell on steep ground and no evidence was found. I positioned the NE corner of section 26 at double proportion as shown. The 1/16 corners were set in accordance with the 1973 BLM manual and the property line was flagged for fencing.

RECEIVED AND FILED
SEPT 6, 2002
OFFICE OF COUNTY SURVEYOR
ATTEST:

REGISTERED
PROFESSIONAL
LAND SURVEYOR
OREGON
SEPT 19, 1995
JACK L. WATSON
2734
Renewal Date 6/30/2004

CORNERSTONE SURVEYING, Inc.
233 S. Canyon Blvd., John Day, Oregon 97845
(541) 575-1813

MAP OF SURVEY
Dependent Resurvey and Subdivision of
Section 26, T11S, R26E, W.M.

GRANT COUNTY, OREGON

SURVEYED FOR: **Ted Clausen**	
SURVEYED BY : Jack Watson	Date: 8/28/2002
DRAWN BY : Jack Watson	

MAP OF SURVEY NO. 1642